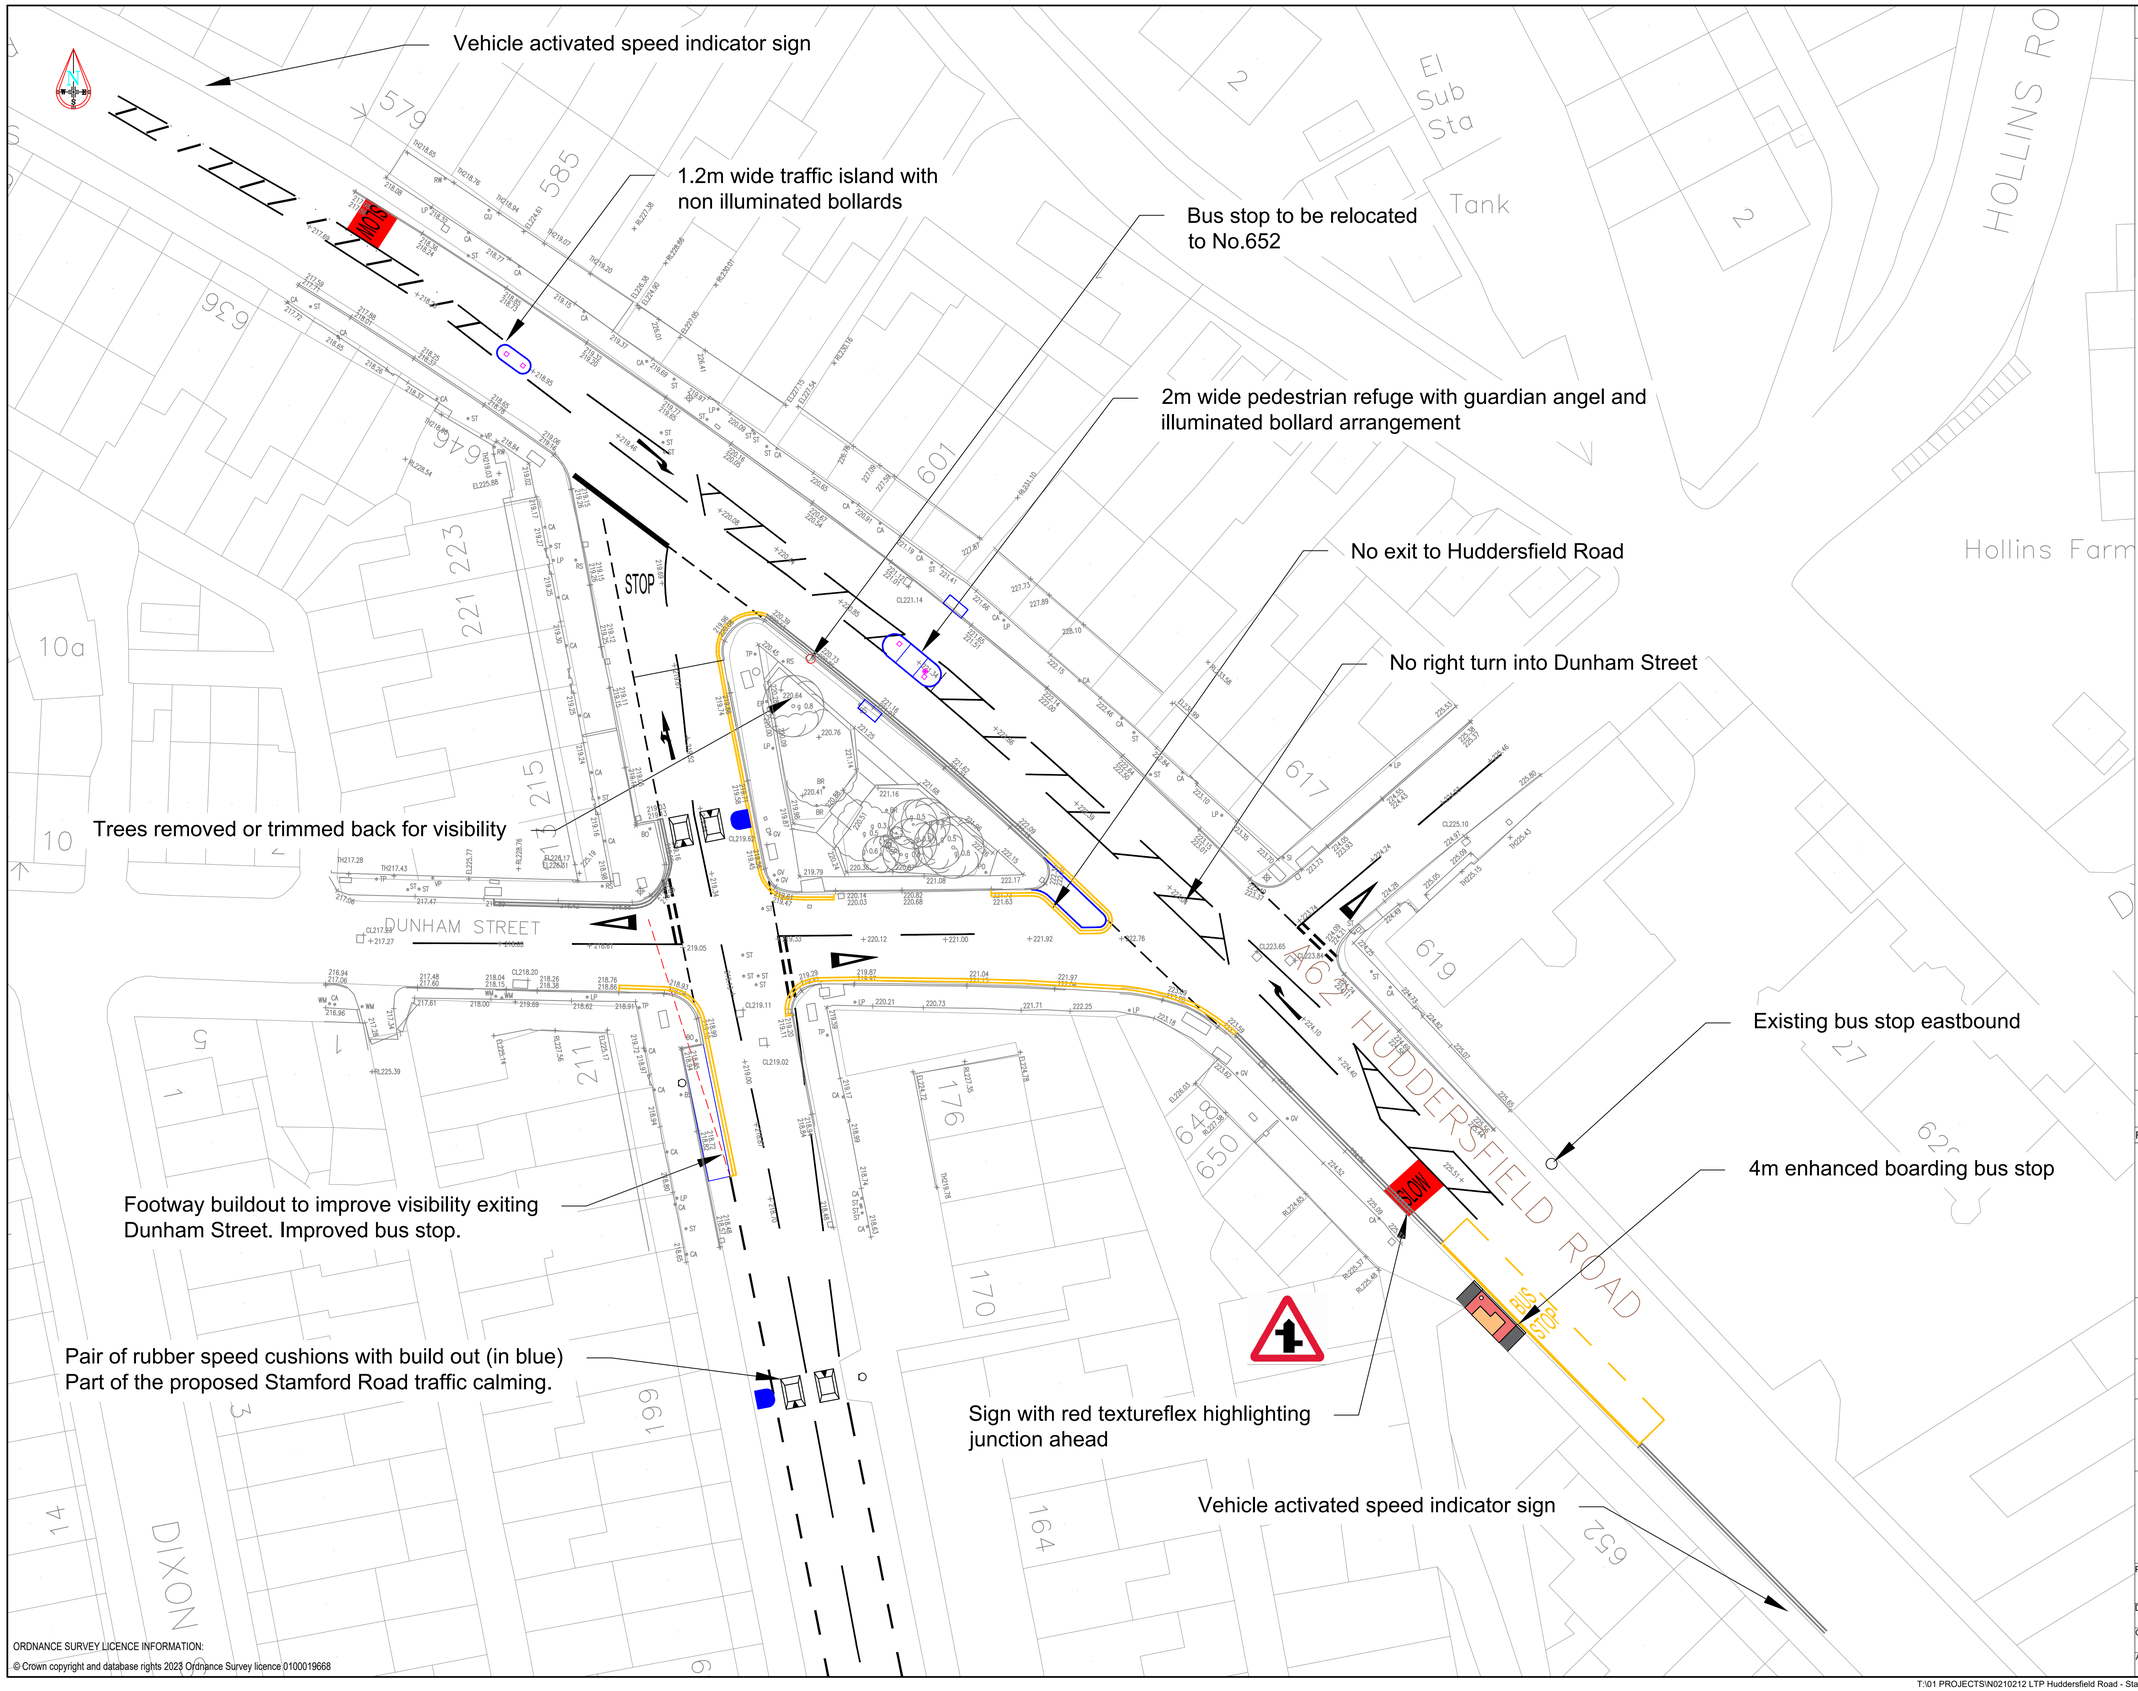


ORDNANCE SURVEY LICENCE INFORMATION:

© Crown copyright and database rights 2023 Ordnance Survey licence 0100019668

NOTES

| Rev. | Revision details | By | Chk. | App. | Date |
|---|---|---|---|---|---|
| | | | | | |
| | | | | | |
| | | | | | |

Oldham Council

**HIGHWAYS & ENGINEERING**

Henshaw House, Cheapside, Oldham OL1 1NY

Client: Oldham MBC

Project: A62 Huddersfield Road Stamford Road

Title: Safety Improvements

Project Code: N0210212

| | | | |
|---|---|---|---|
| Drawn by MS | Date Jun 23 | Purpose of issue Information | Scale at A1 size 1:250 |
| Checked by RT | Date Jun 23 | Drawing No. N0210212-0100-A-0100 | Rev. C |
| Approved by RT | Date Jun 23 | | |

T:\01 PROJECTS\N0210212 LTP Huddersfield Road - Stamford Road\11 Working Docs\01 Design Stage\05 Drawings\N0210212-0100-A-0100 RevC.dwg